
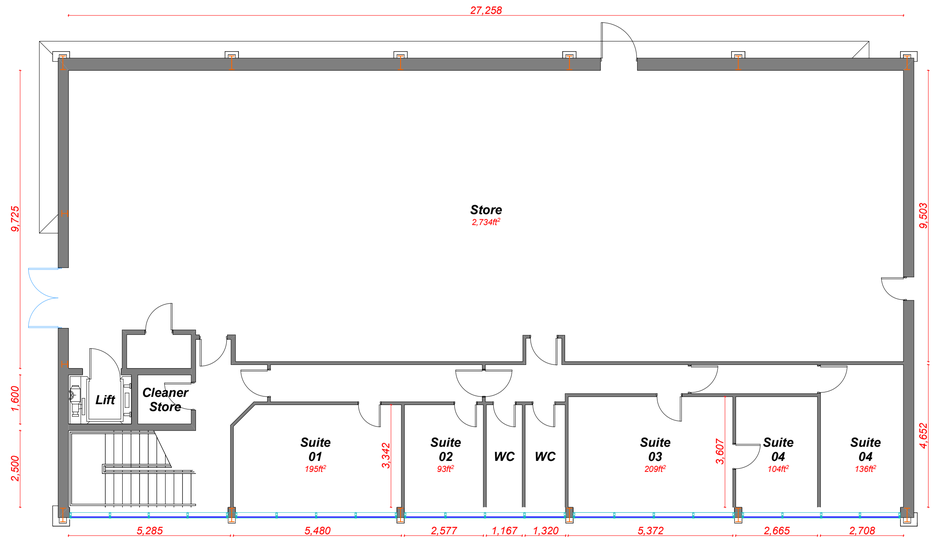


Go Coalisland
Retail Unit
First Floor Plan
Scale: 1:100

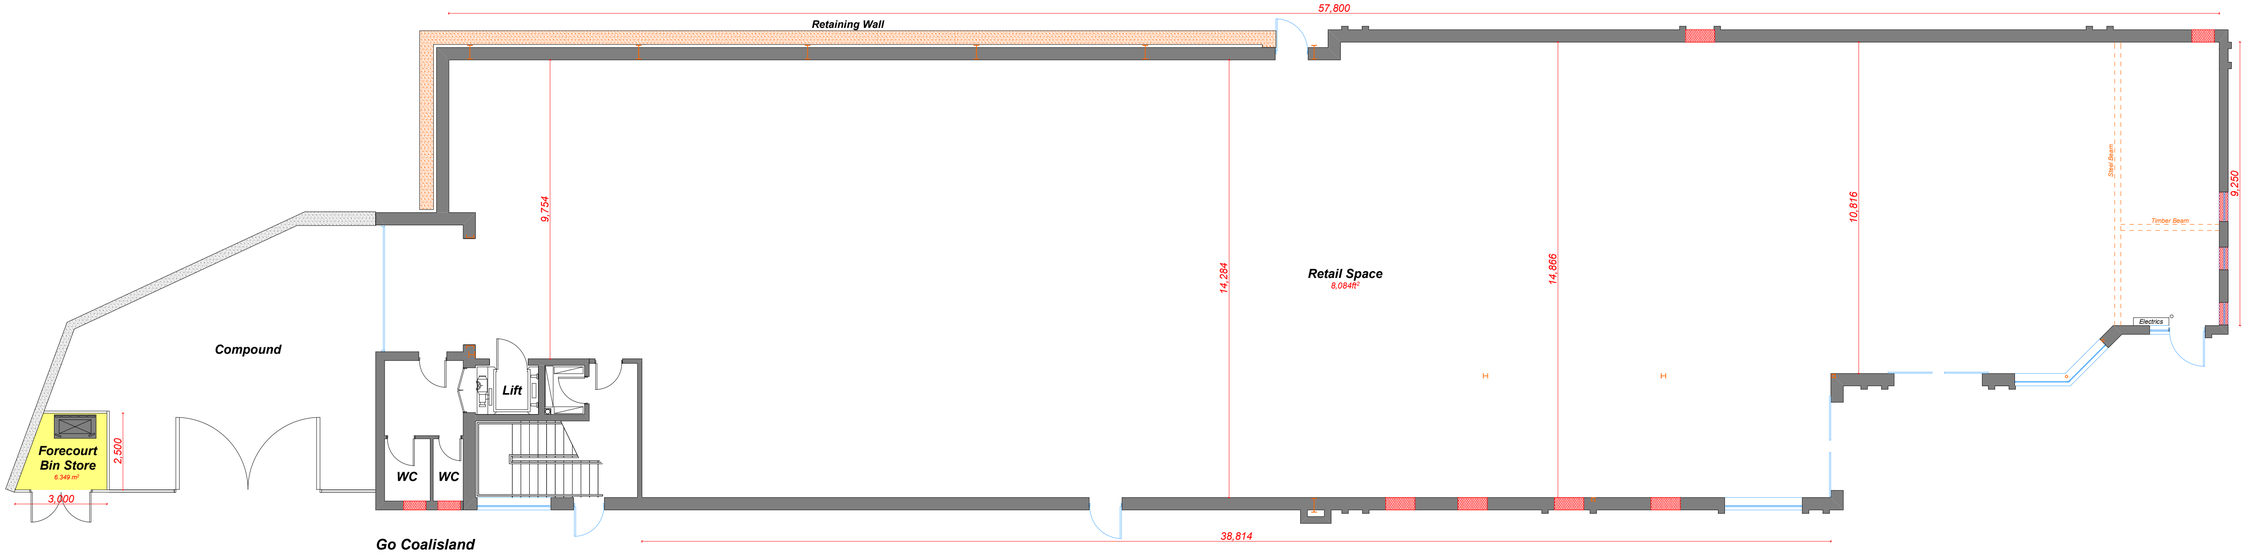

Go Coalisland
Retail Unit
Ground Floor Plan
Scale: 1:100